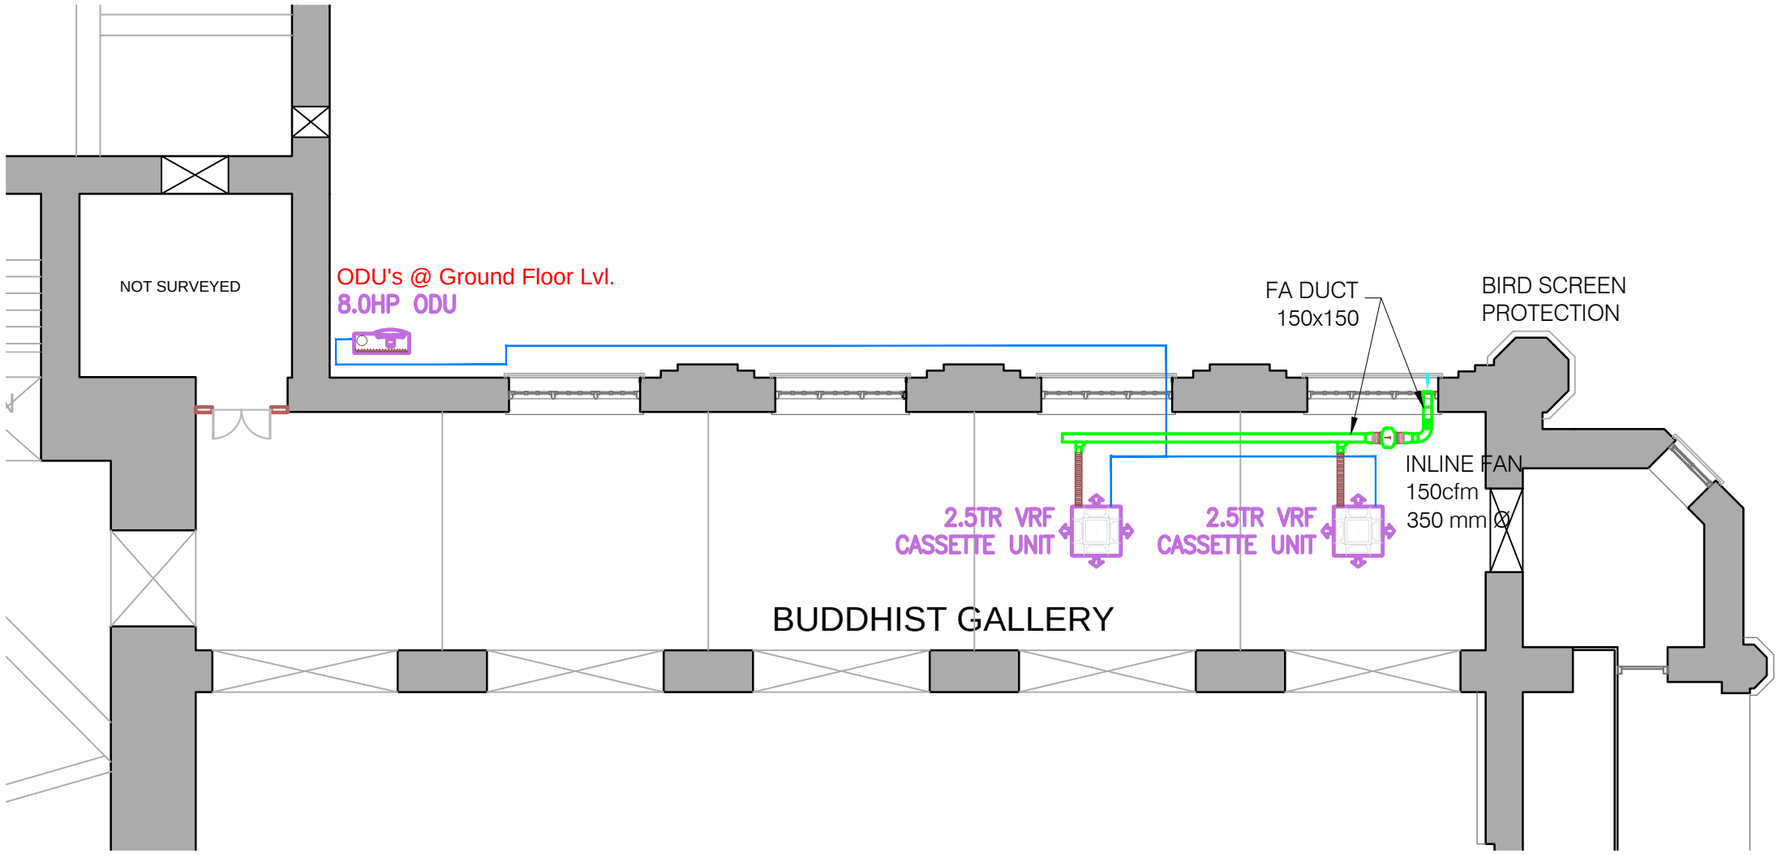

GROUND FLOOR LAYOUT

NOTES :

1) OUTDOOR UNITS TO BE LOCATED AT GROUND LVL

2) FRESH AIR INTAKE & DRAIN TO BE DECIDED AT SITE

DRAWING STATUS	APPROVAL	TENDER	EXECUTION	AS BUILT	SIGNATURE
		✓			

rev	date	description	ckd.

consultants

designbureau

122-123, SAI COMMERCIAL CENTRE, GOVANDI STATION ROAD, DEONAR, MUMBAI - 400 088. TEL : 25507100, 25507101.

project

CSMVS MAIN BUILDING RENOVATION & UPGRADATION

clients

CSMVS, mumbai.

title

FL - 00 BUDDHIST GALLERY LAYOUT - HVAC

north			drawing no.	revision
	drawn	RAMNATH	2406-00-51	R1
	scale	1 : 75		
	date	2022/09/19		
	checked			

DRG. PATT- >

00/00/00	0